Spec Formliners, Inc.

Impressive on Concrete

Pattern Number: **1815**

Mahalo Wave

3/4" (19mm) wave depth

Note:
Plastic Panels available in 42"x144"
Urethane Panels available in 42"x96"
Pattern matches side to side

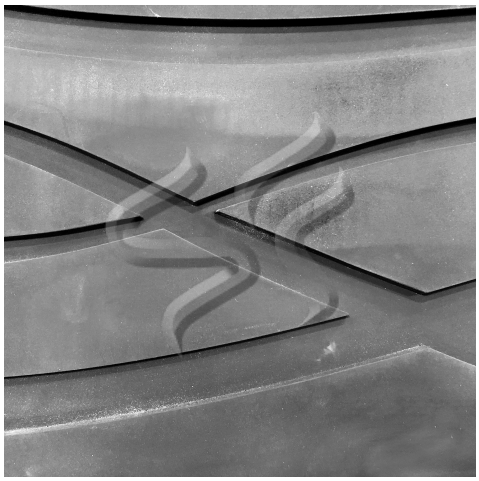

CONCRETE

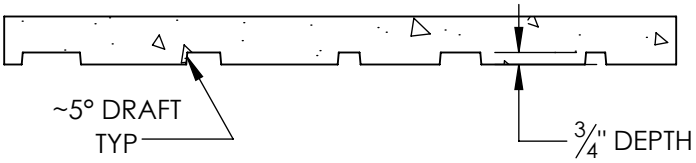

Visit **www.specformliners.com** for application guides and technical information

ThermoSpec^{tm}
SINGLE OR MULTI-USE PLASTIC

Property	HIPS	ABS
Tensile D638	3700	5300
IFlexural D7905	-	9300
Hardness D786	-	105
Material Weights - lbs/ft^2		
0.070 MIL	0.110 MIL	0.150 MIL
0.393	0.621	0.843
Thicknesses Available		
0.070, 0.090, 0.110, 0.145, 0.155, 0.180		

ElastoSpec Lite^{tm} Semi-Elastomeric
MULTI-USE MATERIAL

Property	ASTM	Rating
Shore A/D	D2240	40D/90A
Tensile	D412	1900 psi
Elongation	D412	300%
Tear Strength	D2370	23 MPa
Material Weights - lbs/ft^2		
Varies by Pattern		
Maximum Thickness		
1/4" + Relief		

ElastoSpec^{tm} 100% Solid Urethane
BONDED TO 3/4" PLYWOOD

Property	ASTM	Rating
Shore A	D2240	55-65
Tensile	D412	1400 psi
Elongation	D638	600%
Tear Strength	D624	200 pli
Material Weights - lbs/ft^2		
Varies by Pattern		
Maximum Thickness		
1-1/8" + Relief		

Call for ThermoSpec^{tm} Standard Panel Sizes on this pattern. Custom Sizes and Art Panels available
ElastoSpec^{tm} Customized Panel Sizes and Art Panels

Spec Formliners, Inc. 1038 E 4th Street, Santa Ana, CA 92701
www.specformliners.com - Phone: 714 429-9500 - FAX: 714 429-1460

Spec Formliners, Inc.

Impressive on Concrete

Pattern Number: **1815**

Mahalo Wave

3/4" (19mm) wave depth

Note:
Plastic Panels available in 42"x144" Pattern matches side to side

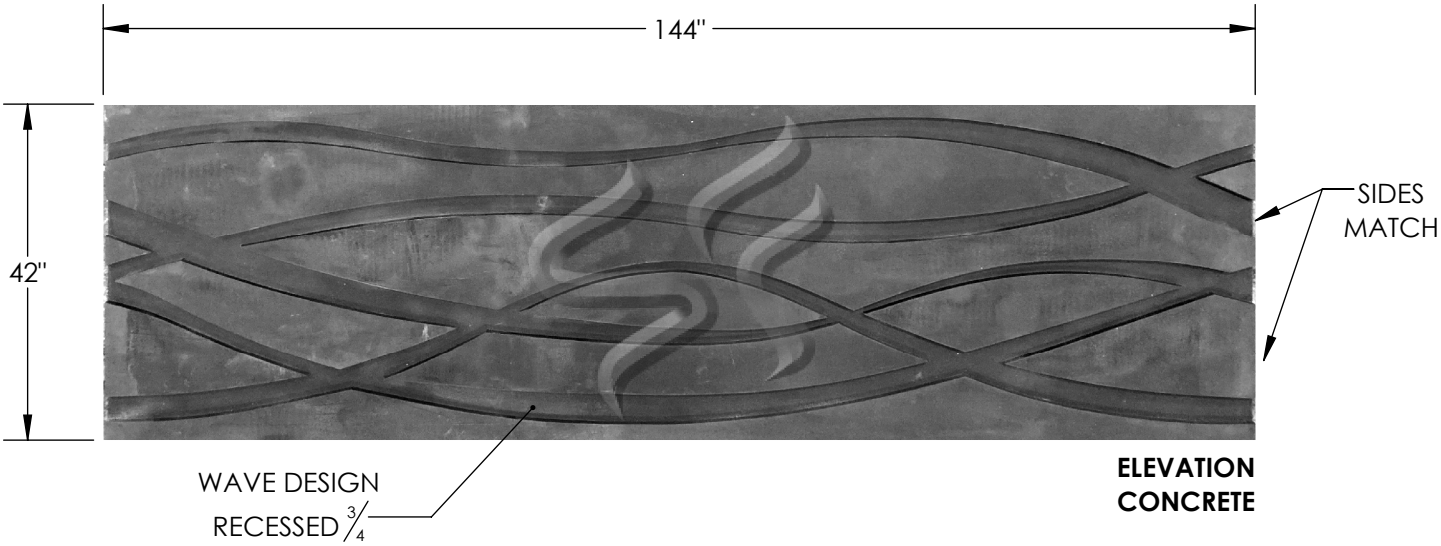

ELEVATION CONCRETE

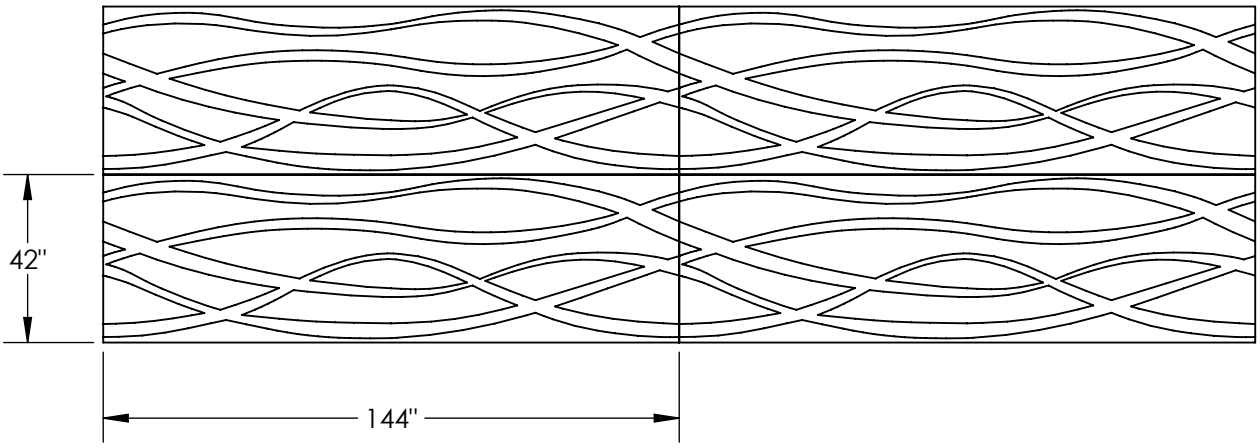

Note: Panels match side to side and can be stacked vertically

Spec Formliners, Inc. 1038 E 4th Street, Santa Ana, CA 92701
www.specformliners.com - Phone: 714 429-9500 - FAX: 714 429-1460

Urethane Panels Available
in 42" x 96"

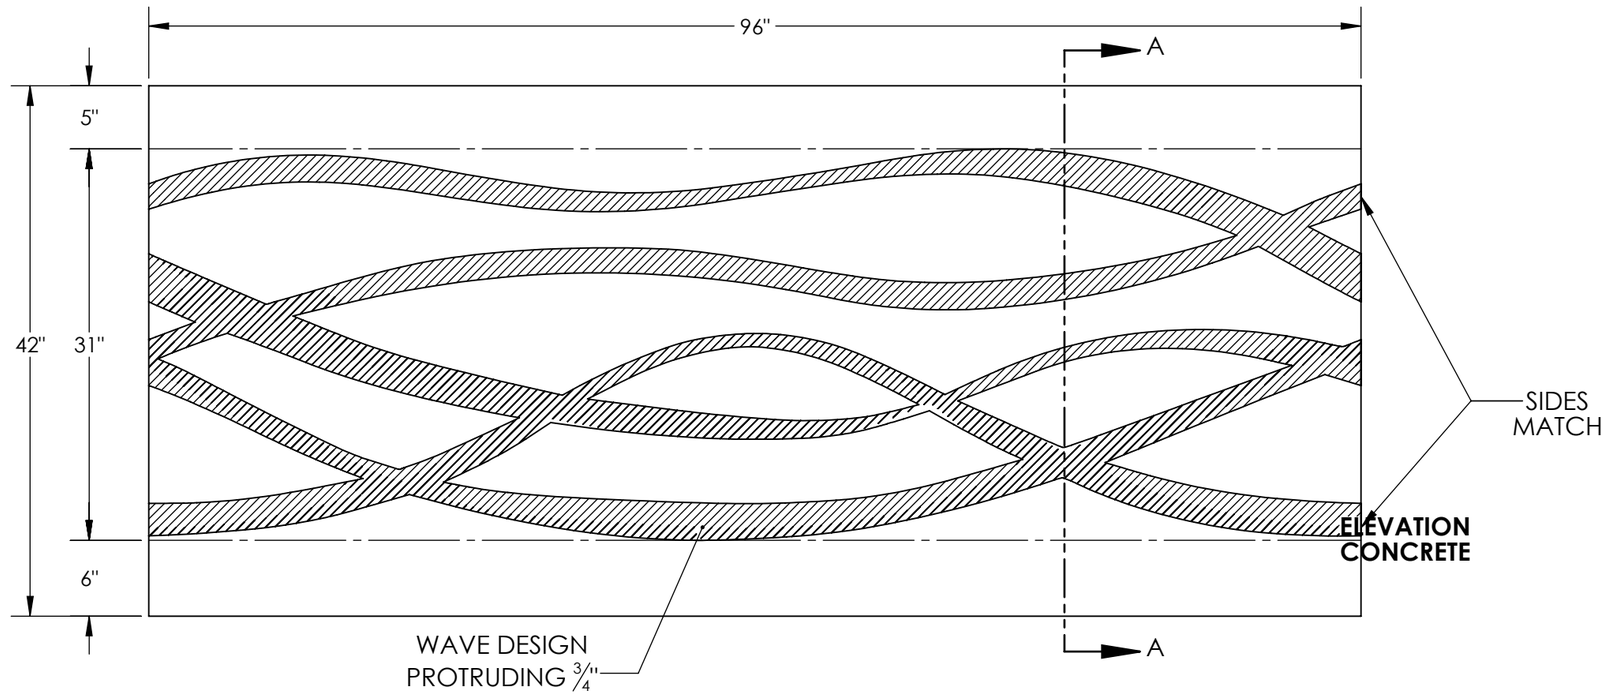

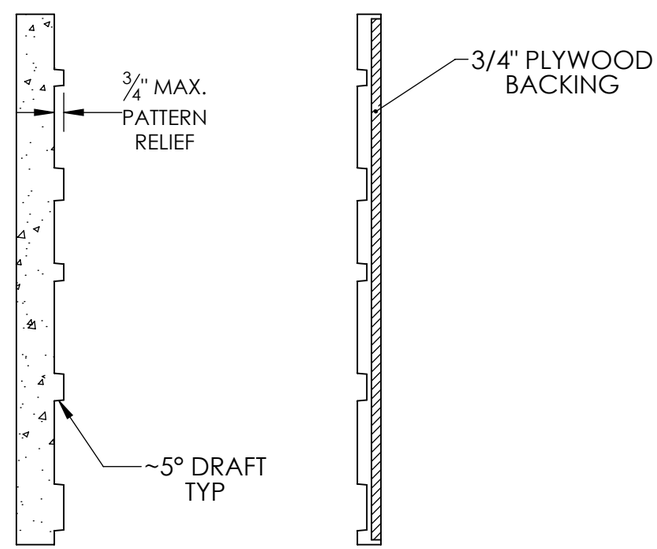

CONCRETE **FORMLINER**

ElastoSpec^{tm} 100% Solid Urethane
BONDED TO 3/4" PLYWOOD

Property	ASTM	Rating
Shore A	D2240	55-65
Tensile	D412	1400 psi
Elongation	D638	600%
Tear Strength	D624	200 pli
Material Weights - lbs/ft^2		
Varies by Pattern		
Maximum Thickness		
1-1/8" + Relief		

Spec Formliners, Inc.
1038 E. 4th St, Santa Ana, CA 92701
888-429-9550 Phone 714-429-1460 Fax
www.SpecFormliners.com

Spec Formliners
INCORPORATED

DRAWN BY: Chris S. 2/11/2022

PROPRIETARY AND CONFIDENTIAL
THE INFORMATION CONTAINED IN THIS DRAWING IS THE SOLE PROPERTY OF SPEC FORMLINERS, INC. ANY REPRODUCTION IN PART OR AS A WHOLE WITHOUT THE WRITTEN PERMISSION OF SPEC FORMLINERS, INC. IS PROHIBITED.

SHEET SIZE
11"x17"
DO NOT SCALE
SHEET 1 OF 1

4' x 8' MAHALO WAVE 48" X 96", ELASTOSPEC 1709972

1815 Mahalo Wave Urethane 4x8

REV. 2/27/2024

NOTES:
ALL SURFACES SMOOTH
PATTERN MATCHES SIDE TO SIDE
PATTERN MAY NEED BACKING

WORK ORDER#:

LINE ITEM#:

APPROVAL SIGNATURE:

Please provide a signature in this box to indicate that this drawing has been approved and that Spec Formliners, Inc. may begin production.

\\GORT\Production\ToolDrawings\1815\1815 Urethane 4x8\